

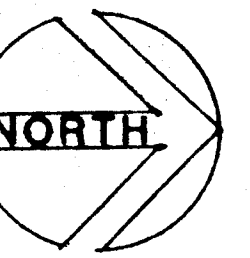


PEDRIANA GUSTAFSON PARTNERSHIP PC ARCHITECTS 428 NORTH FIRST STREET, ROCKFORD, ILLINOIS 61107 (815) 964-9700

4V-4

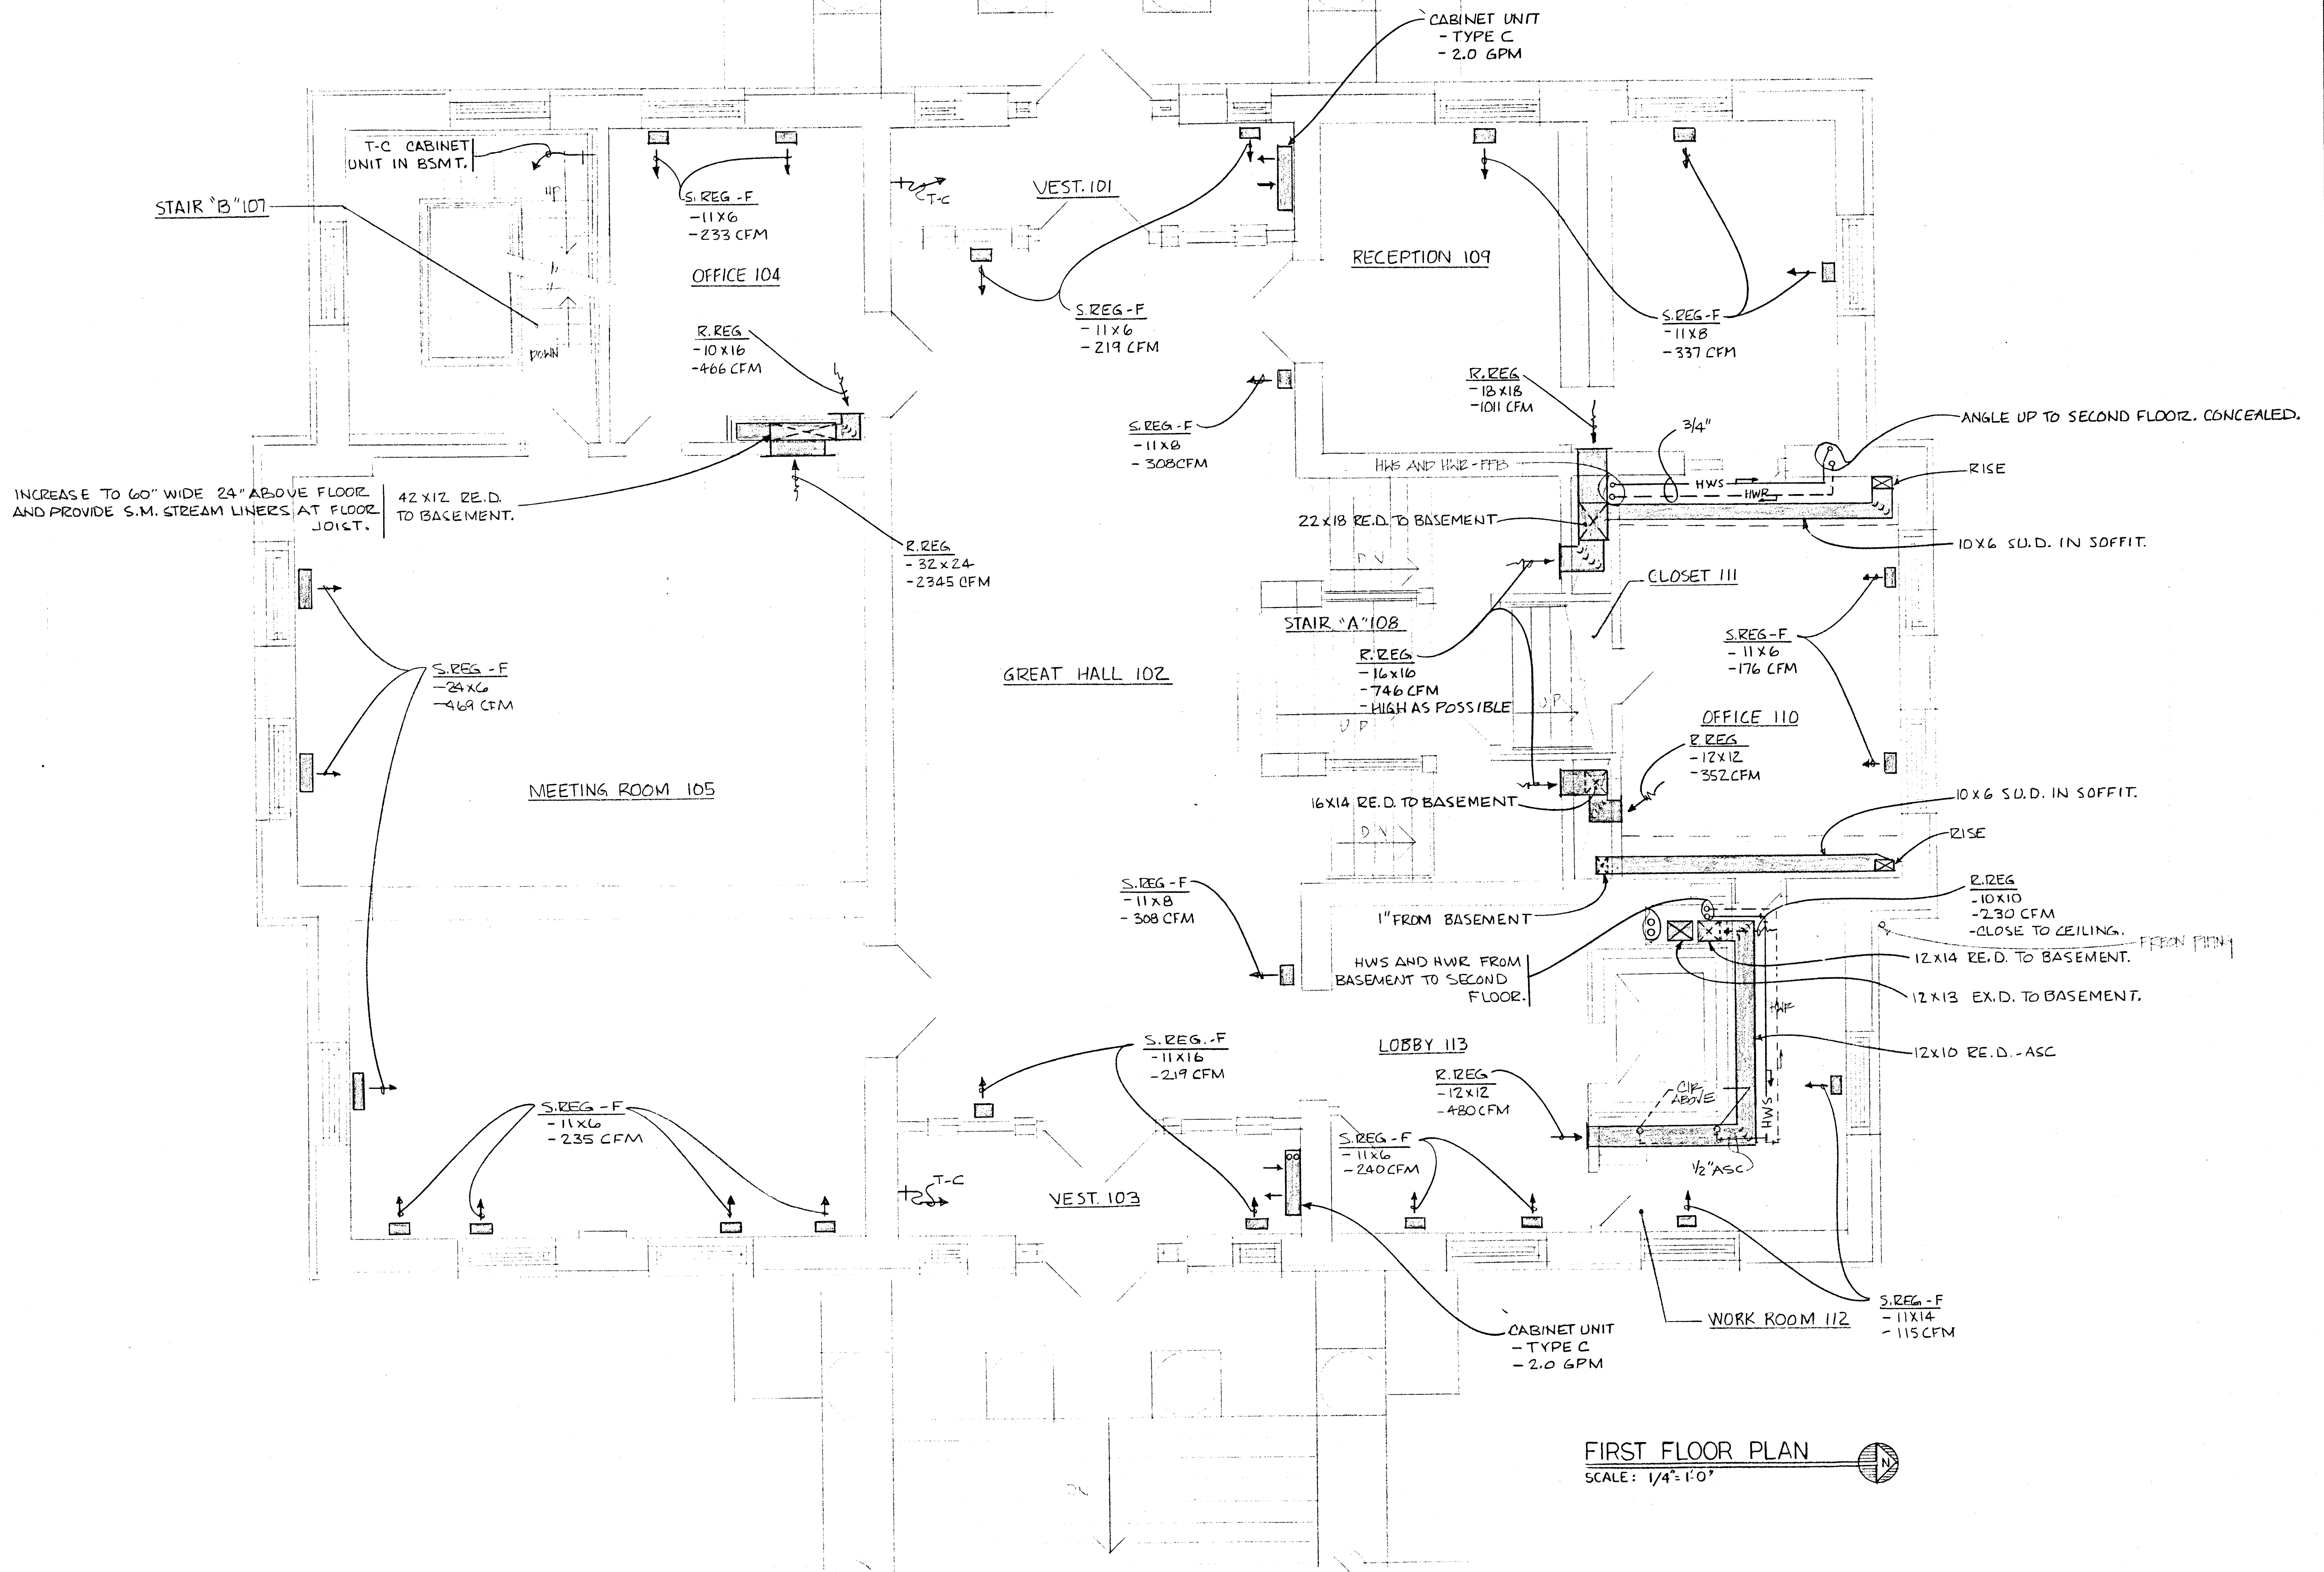

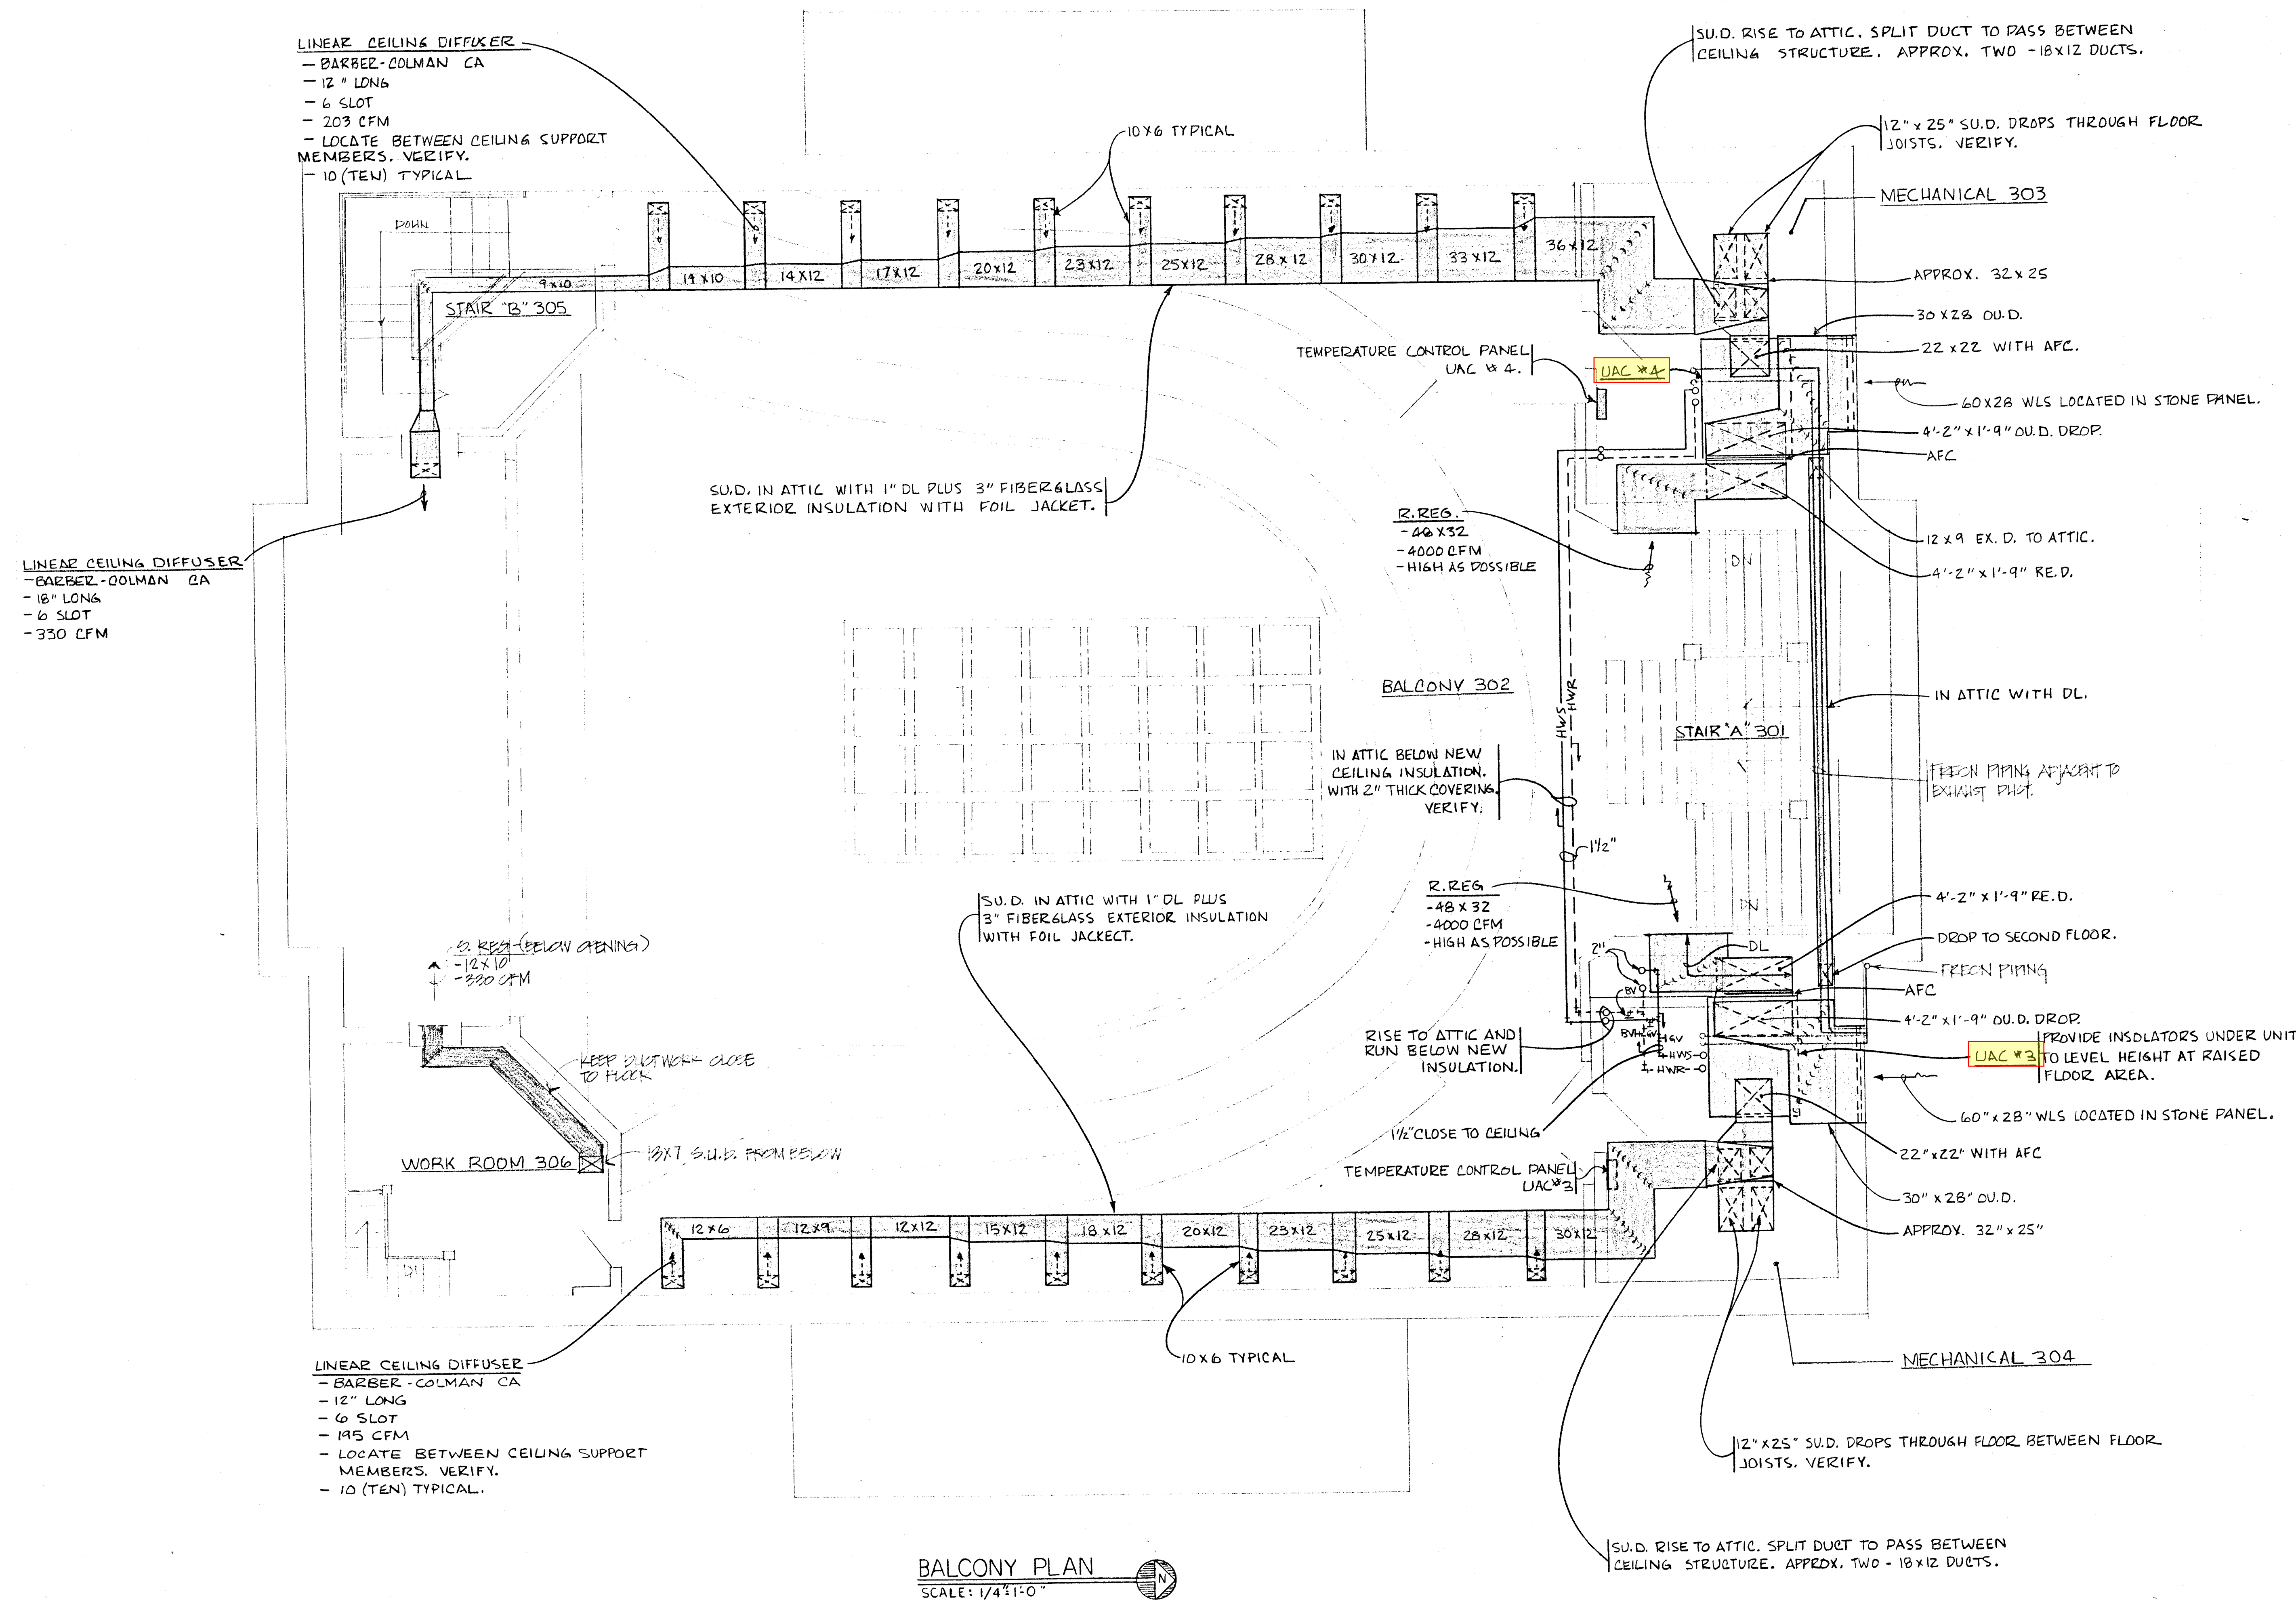

BALCONY PLAN
SCALE: 1/4" = 1'-0"

END OF 23B-2279 VETERANS MEMORIAL HALL HVAC REPLACEMENT-BID APPENDIX B

PEDRIANA GUSTAFSON PARTNERSHIP PC ARCHITECTS 428 NORTH FIRST STREET, ROCKFORD, ILLINOIS 61107 (815) 964-9700

BUILDING AND ACCESSIBILITY CODE IMPROVEMENTS TO
MEMORIAL HALL
211 NORTH MAIN STREET
ROCKFORD, ILLINOIS

PROJECT
498.03
DATE
DECEMBER 13, 1988
REVISIONS

HV-7